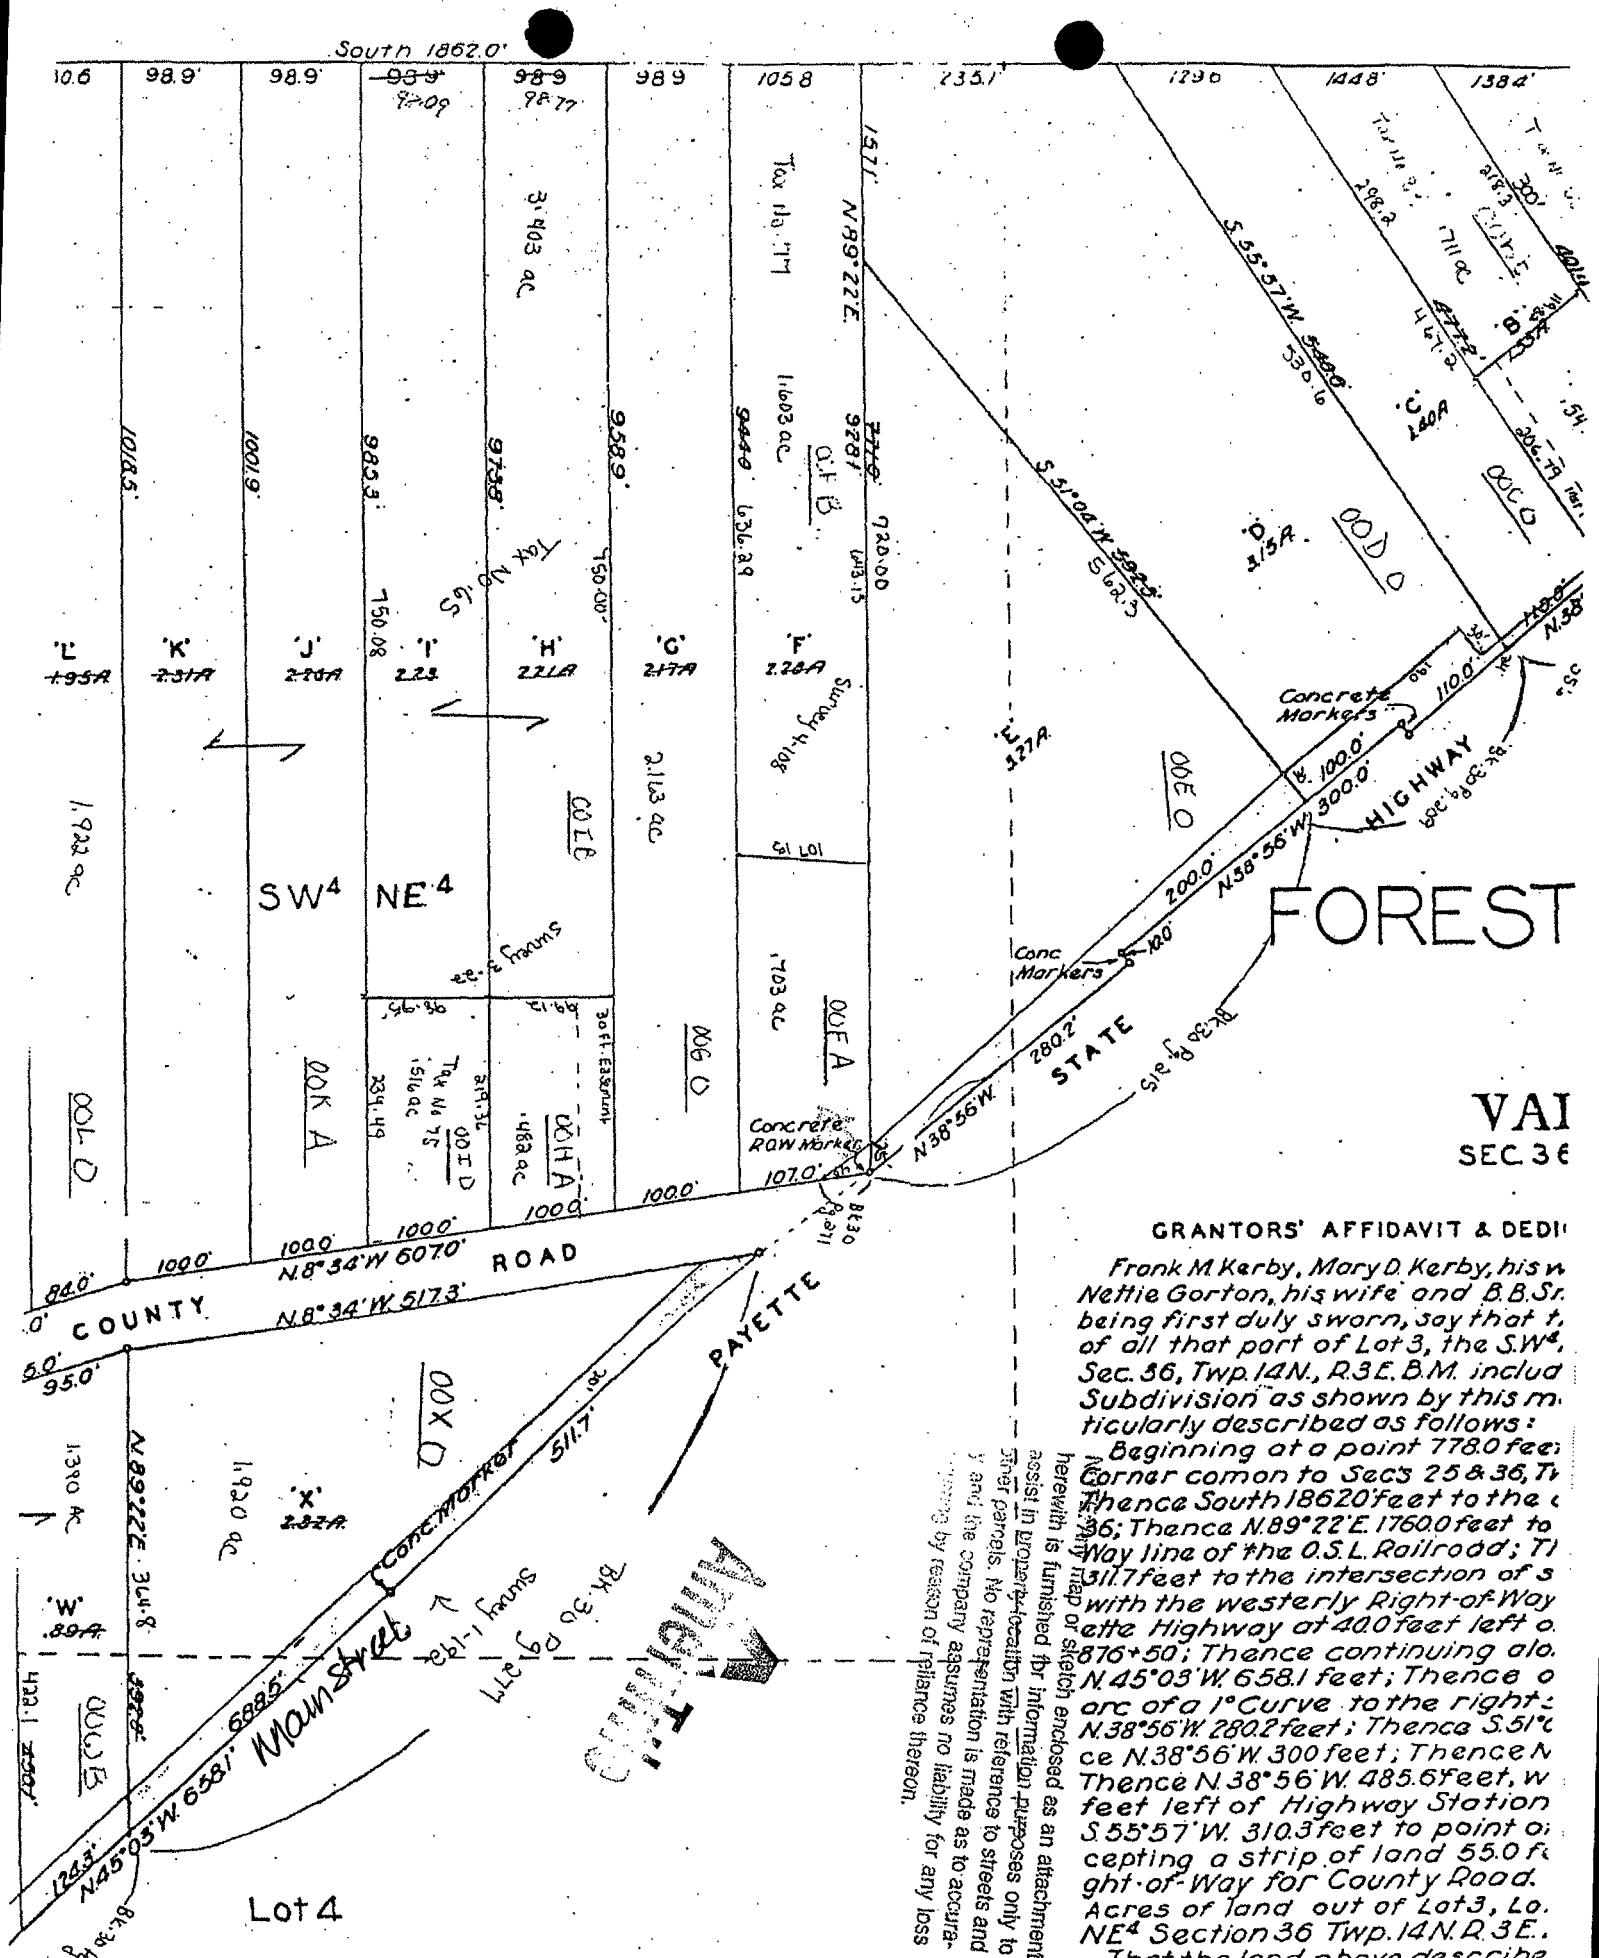

GRANTORS' AFFIDAVIT & DEDI

Frank M. Kerby, Mary D. Kerby, his w
Nettie Gorton, his wife and B.B.Sr.
being first duly sworn, say that t
of all that part of Lot 3, the S.W4,
Sec. 36, Twp. 14N., R.3E. B.M. includ
Subdivision as shown by this m
ticularly described as follows:
Beginning at a point 778.0 feet
Corner comon to Secs 25 & 36, T
Thence South 1862.0 feet to the
36; Thence N.89°22'E. 1760.0 feet to
Way line of the O.S.L. Railroad; T
311.7 feet to the intersection of s
with the westerly Right-of-Way
ette Highway at 40.0 feet left o
876+50; Thence continuing alo
N.45°03'W. 658.1 feet; Thence o
arc of a 1° Curve to the right
N.38°56'W. 280.2 feet; Thence S.51°
ce N.38°56'W. 300 feet; Thence N
Thence N.38°56'W. 485.6 feet, w
feet left of Highway Station
S.55°57'W. 310.3 feet to point o
cepting a strip of land 55.0 f
ght-of-Way for County Road.
Acres of land out of Lot 3, Lo
NE4 Section 36 Twp. 14N. R.3E.
That the land above describe
by this map has been plotted a
division of the Village of Casc

assist in property location purposes only to other parcels. No representation with reference to streets and herewith is furnished for information purposes only to map or sketch enclosed as an attachment and the company assumes no liability for any loss by reason of reliance thereon.