LAKE CASCADE RANCH SUBDIVISION

Mountain Central Association of Realtors

A PORTION OF SECTION 16, T16N, R3E, B.M., THE N1/2, NW1/4, NW1/4

VALLEY COUNTY, IDAHO

ENGINEER: SMITH & MONROE ENGINEERS INC.

#79116
6-11-1973

THIS MAP IS FURNISHED AS AN ACCOMMODATION STRICTLY FOR THE PURPOSES OF GENERALLY LOCATING THE LAND. IT DOES NOT REPRESENT A SURVEY OF THE LAND OR IMPLY ANY REPRESENTATIONS AS TO THE SIZE, AREA OR ANY OTHER FACTS RELATED TO THE LAND SHOWN THEREON.

This document copy is furnished as an accommodation. The Company makes no representations as to its effect, sufficiency, completeness or any other matters that might be referred to or implied therein.

300

ie Points on

Corners.

LITIES

street & exterior

as
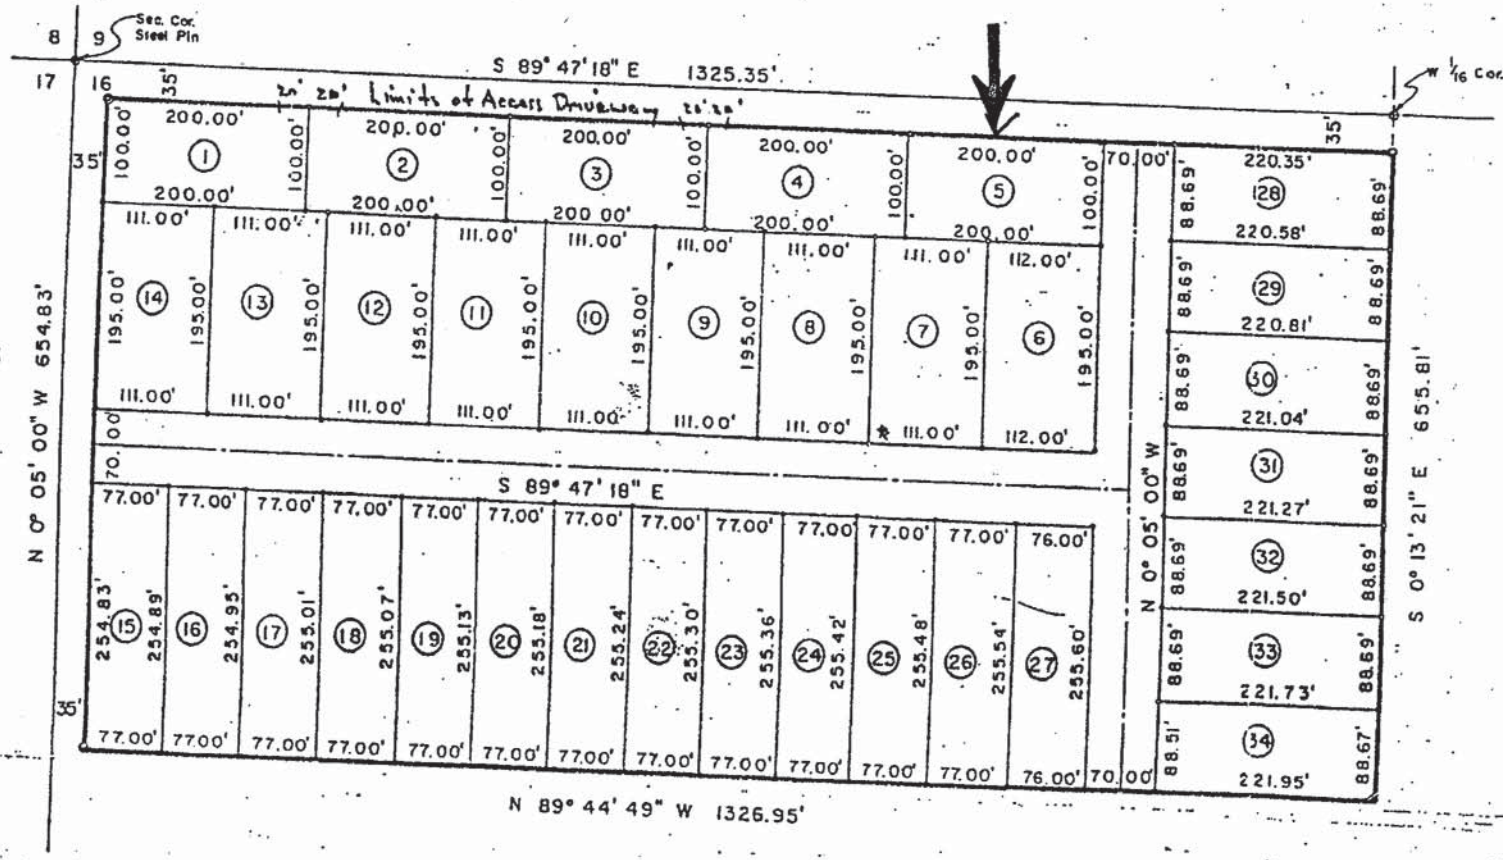
all interior lot lines